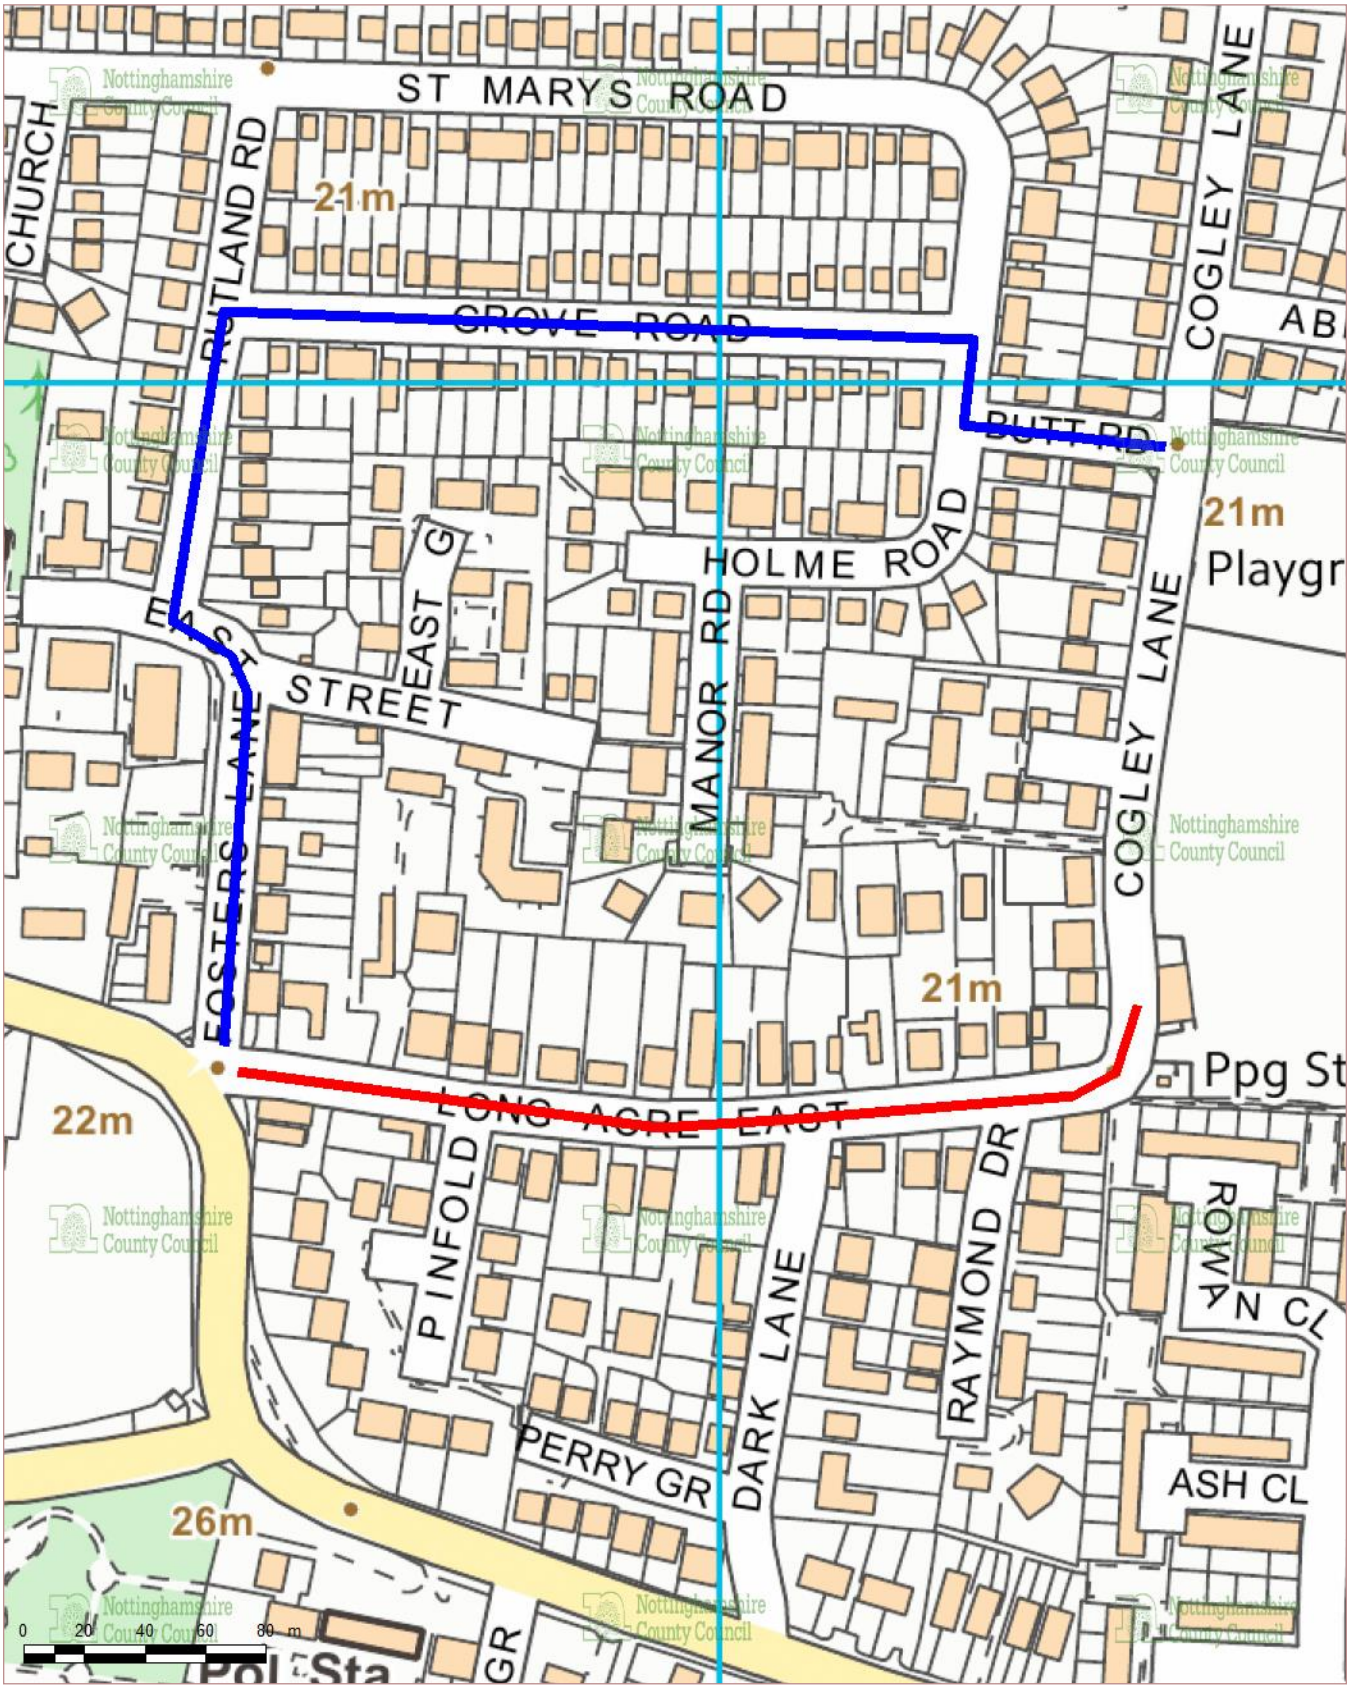

N
W E
S

Long Acre East and Cogley Lane Closure Plan

Closure indicated in RED
Diversion indicated in BLUE

Scale: 1:2500

via

© Crown Copyright and database rights 2019 Ordnance Survey 100019713.